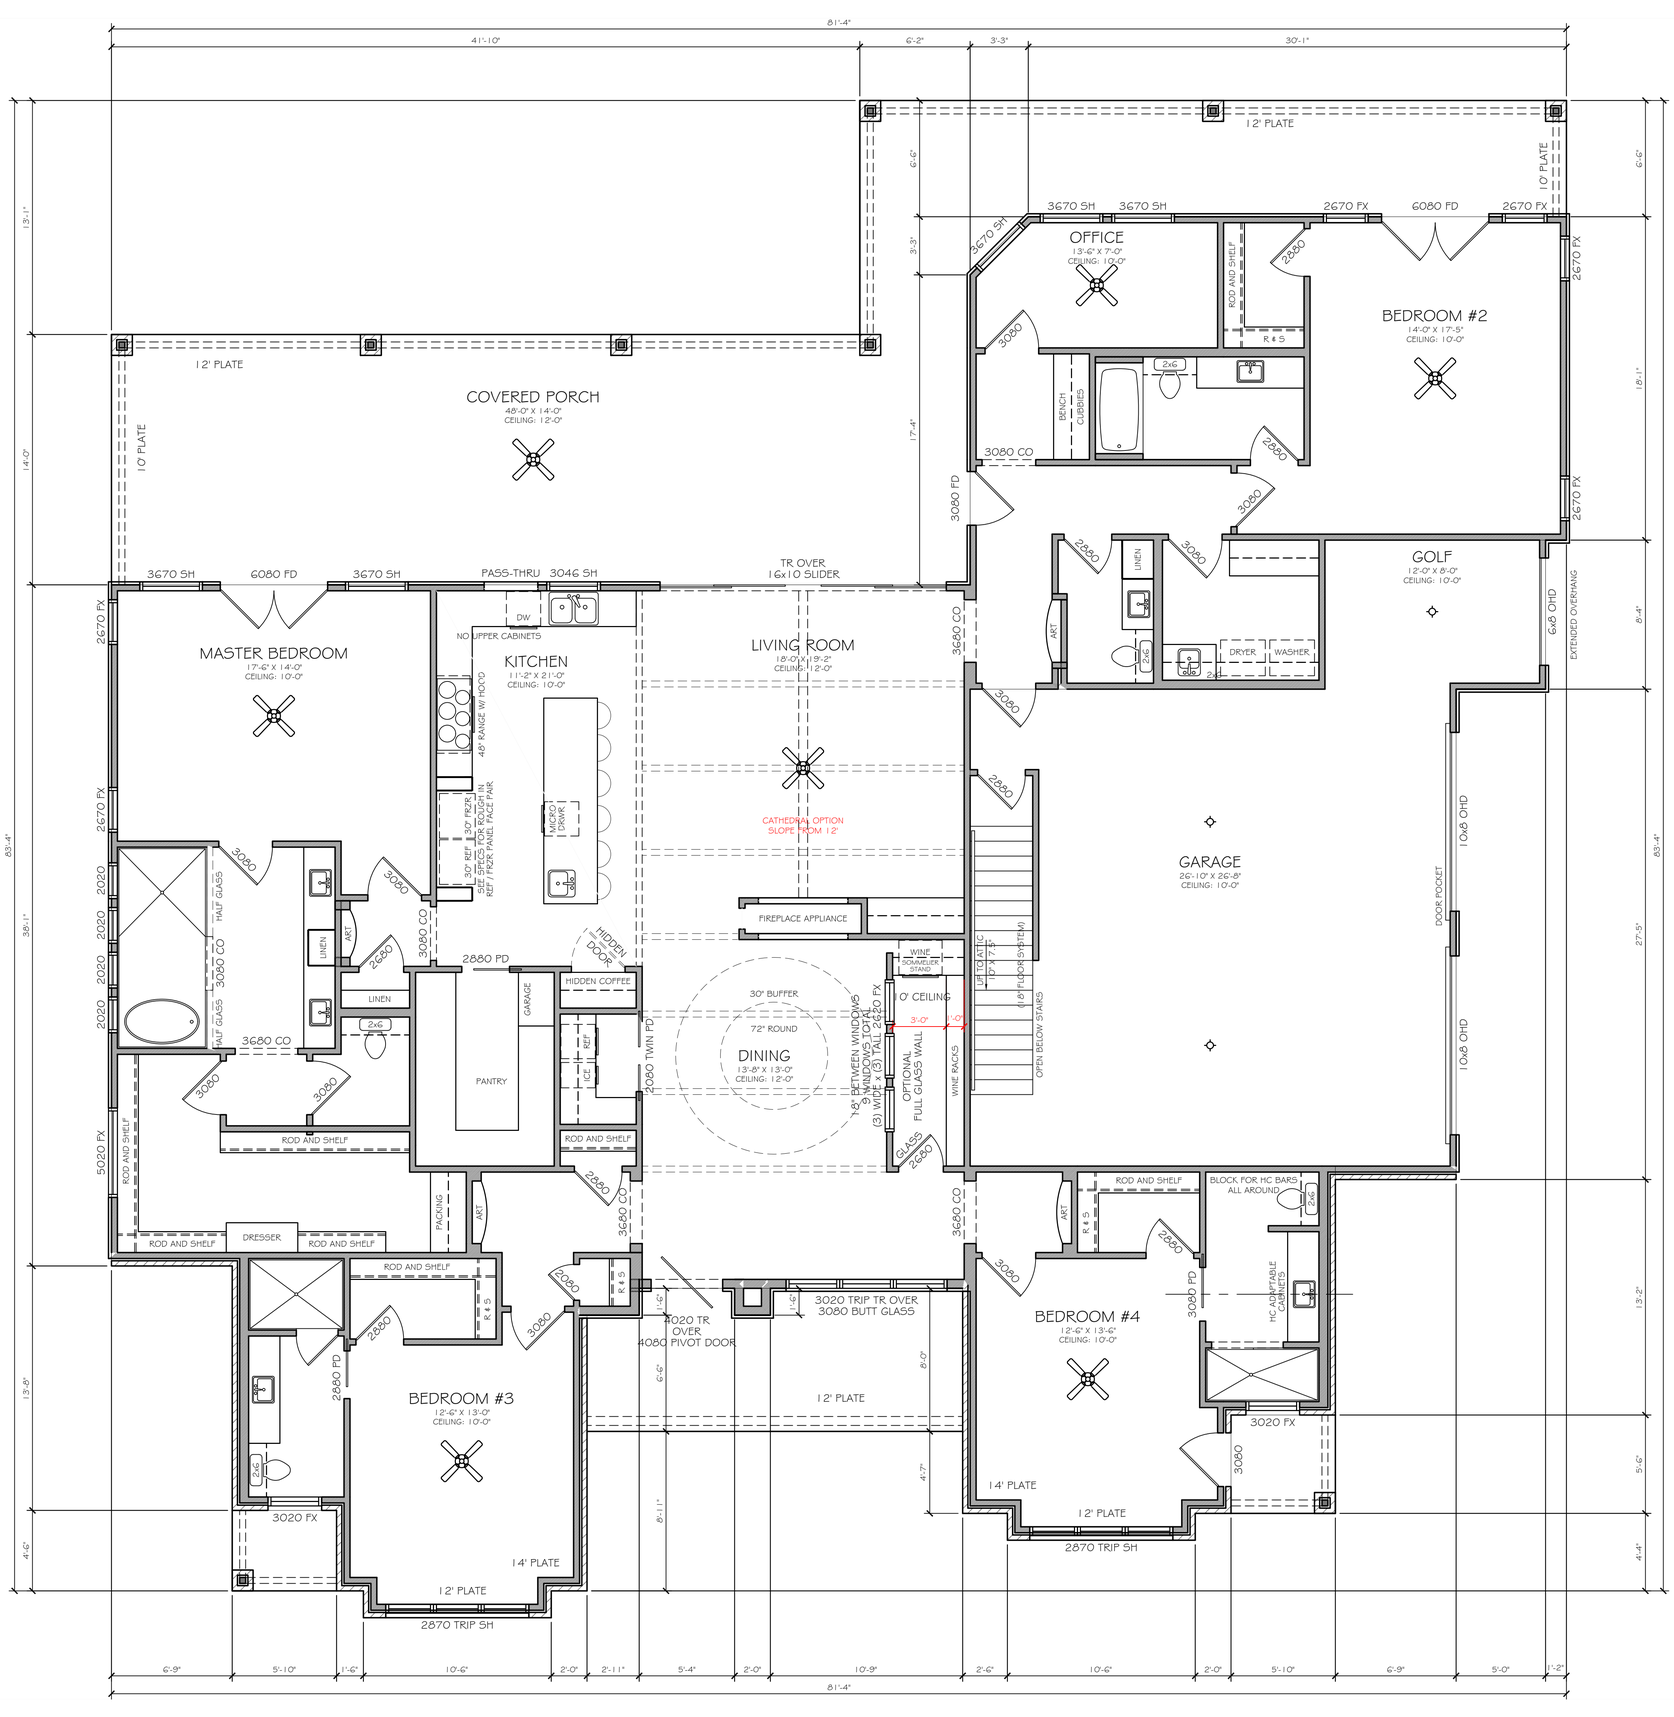


01 FLOOR PLAN

REFERENCE: 01/A-1.1 SCALE: 1/4"=1'-0"

BUILDING FOOTAGES
HEATED AREA: 3,357.0 SQ.FT.
SLAB AREA: 5,385.9 SQ.FT

THE ORIGINAL DESIGNER IS NOT AN ENGINEERING FIRM NOR AN ARCHITECTURAL FIRM. WE ARE NOT QUALIFIED NOR ARE WE LICENSED TO DESIGN STRUCTURAL FRAMING OR FOUNDATIONS. A LICENSED PROFESSIONAL ENGINEER SHOULD BE CONSULTED REGARDING STRUCTURAL FRAMING AND FOUNDATIONS. SHOULD AN ENGINEER'S SEAL BE PRESENT ON THE DRAWING, THEN THE "ENGINEER OF RECORD" SHALL BEAR THE SOLE RESPONSIBILITY FOR THE STRUCTURAL DESIGN. THE ORIGINAL DESIGNER WILL NOT BE HELD RESPONSIBLE FOR THE STRUCTURAL DESIGN AND/OR ANY PROBLEMS THAT MAY ARISE REGARDING THE DESIGN.

Plan2Paid

REAL PLAN DEMO

Anonymized

Not for construction

RESIDENTIAL DEMO PROJECT

FLOOR PLAN

scale: 1/4" = 1'-0"


Identifying job details removed

sheet number: A-1.1



01 FRONT ELEVATION

REFERENCE: 01/A-1.1 SCALE: 1/4"= 1'-0"

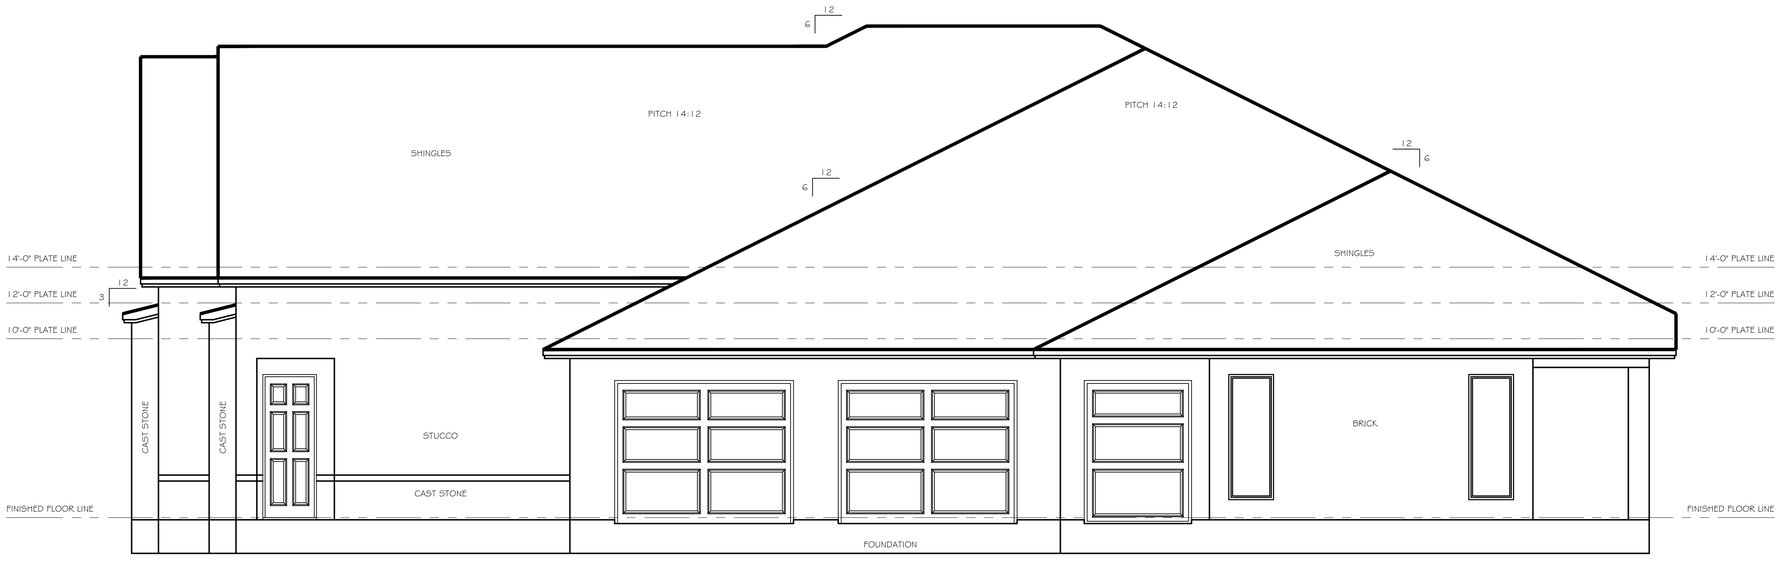

02 RIGHT SIDE ELEVATION

REFERENCE: 01/A-1.1 SCALE: 1/4"= 1'-0"

BUILDING FOOTAGES
HEATED AREA: 3,357.0 SQ.FT.
SLAB AREA: 5,385.9 SQ.FT

THE ORIGINAL DESIGNER IS NOT AN ENGINEERING FIRM NOR AN ARCHITECTURAL FIRM. WE ARE NOT QUALIFIED NOR ARE WE LICENSED TO DESIGN STRUCTURAL FRAMING OR FOUNDATIONS. A LICENSED PROFESSIONAL ENGINEER SHOULD BE CONSULTED REGARDING STRUCTURAL FRAMING AND FOUNDATIONS. SHOULD AN ENGINEER'S SEAL BE PRESENT ON THE DRAWING, THEN THE "ENGINEER OF RECORD" SHALL BEAR THE SOLE RESPONSIBILITY FOR THE STRUCTURAL DESIGN. THE ORIGINAL DESIGNER WILL NOT BE HELD RESPONSIBLE FOR THE STRUCTURAL DESIGN AND/OR ANY PROBLEMS THAT MAY ARISE REGARDING THE DESIGN.

Plan2Paid

REAL PLAN DEMO

Anonymized

Not for construction


RESIDENTIAL DEMO PROJECT

FRONT AND SIDE ELEVATIONS

scale:
1/4" = 1'-0"


Identifying job details removed

sheet number:
A-3.1

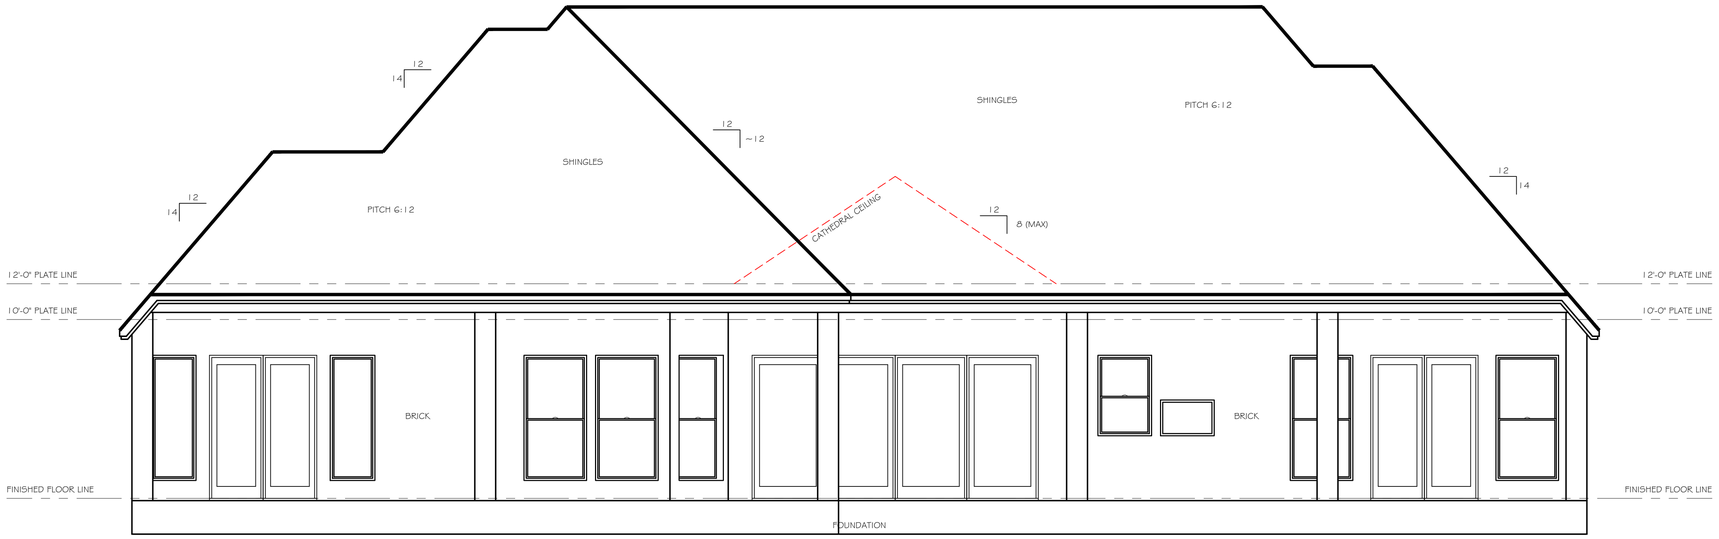

01 BACK ELEVATION

REFERENCE: 01/A-1.1 SCALE: 1/4"= 1'-0"

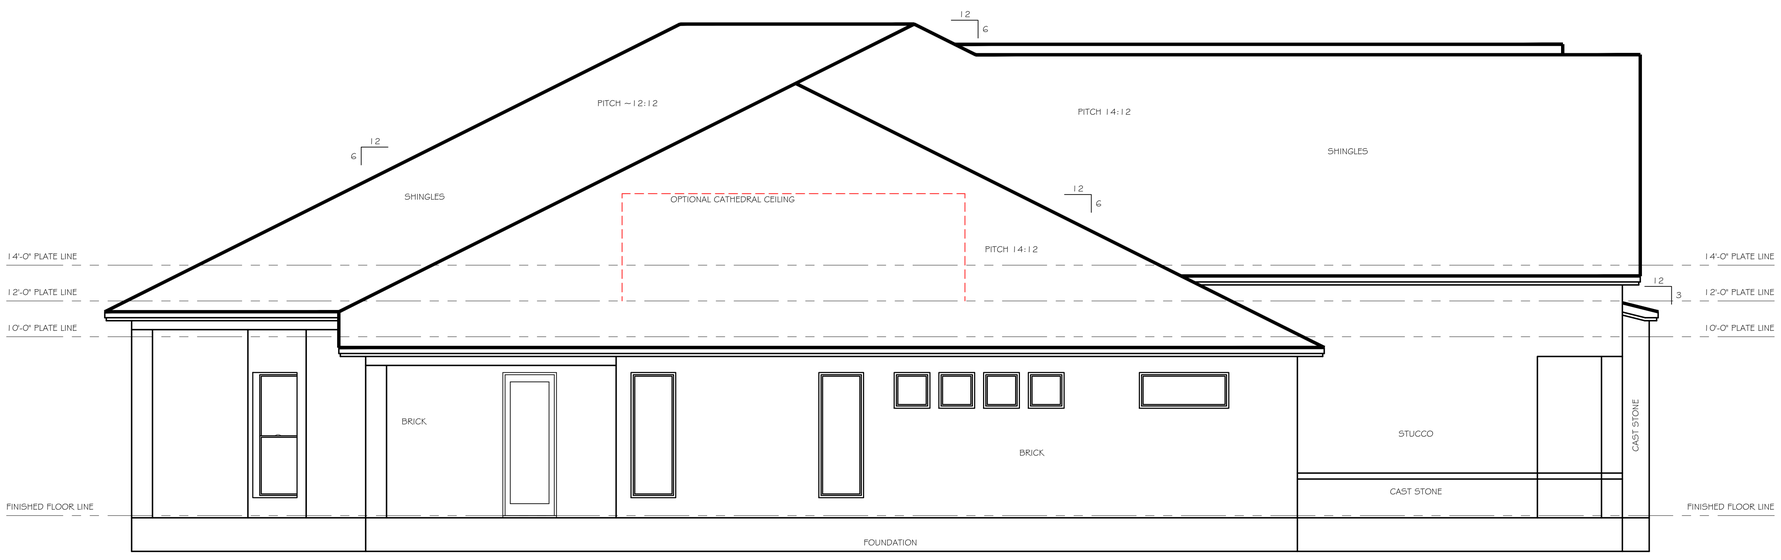

02 LEFT SIDE ELEVATION

REFERENCE: 01/A-1.1 SCALE: 1/4"= 1'-0"

BUILDING FOOTAGES
HEATED AREA: 3,357.0 SQ.FT.
SLAB AREA: 5,385.9 SQ.FT

THE ORIGINAL DESIGNER IS NOT AN ENGINEERING FIRM NOR AN ARCHITECTURAL FIRM. WE ARE NOT QUALIFIED NOR ARE WE LICENSED TO DESIGN STRUCTURAL FRAMING OR FOUNDATIONS. A LICENSED PROFESSIONAL ENGINEER SHOULD BE CONSULTED REGARDING STRUCTURAL FRAMING AND FOUNDATIONS. SHOULD AN ENGINEER'S SEAL BE PRESENT ON THE DRAWING, THEN THE "ENGINEER OF RECORD" SHALL BEAR THE SOLE RESPONSIBILITY FOR THE STRUCTURAL DESIGN. THE ORIGINAL DESIGNER WILL NOT BE HELD RESPONSIBLE FOR THE STRUCTURAL DESIGN AND/OR ANY PROBLEMS THAT MAY ARISE REGARDING THE DESIGN.

Plan2Paid

REAL PLAN DEMO

Anonymized

Not for construction

RESIDENTIAL DEMO PROJECT

BACK AND SIDE ELEVATIONS

scale:
1/4" = 1'-0"

Identifying job details removed

sheet number:
A-3.2